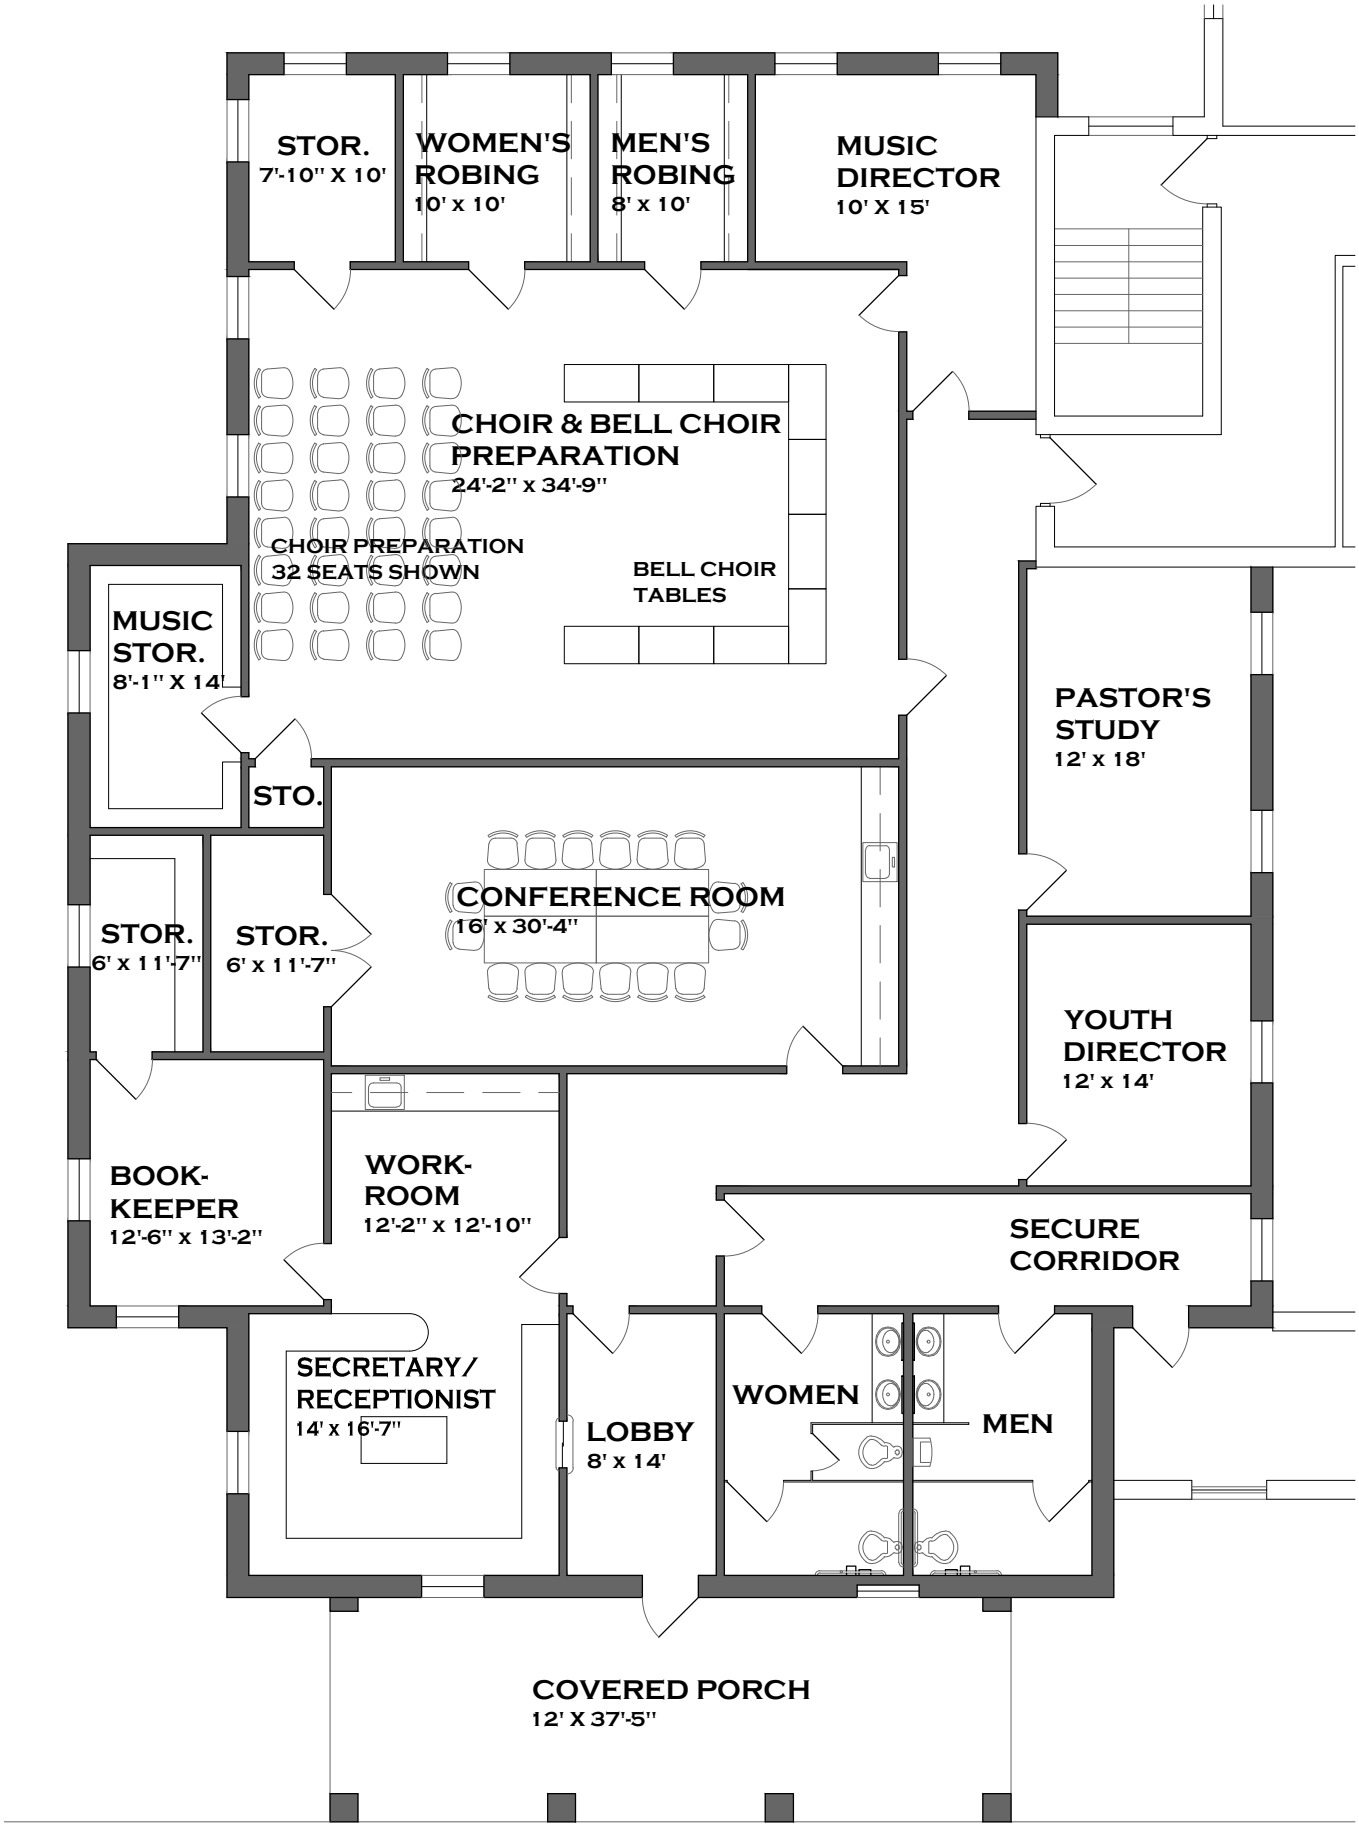
STOR.
7'-10" X 10'
WOMEN'S ROBING
10' x 10'
MEN'S ROBING
8' x 10'
MUSIC DIRECTOR
10' X 15'
CHOIR & BELL CHOIR PREPARATION
24'-2" x 34'-9"
CHOIR PREPARATION
32 SEATS SHOWN
BELL CHOIR TABLES
MUSIC STOR.
8'-1" X 14'
STO.
PASTOR'S STUDY
12' x 18'
CONFERENCE ROOM
16' x 30'-4"
STOR.
6' x 11'-7"
STOR.
6' x 11'-7"
YOUTH DIRECTOR
12' x 14'
BOOK-KEEPER
12'-6" x 13'-2"
WORK-ROOM
12'-2" x 12'-10"
SECURE CORRIDOR
SECRETARY/ RECEPTIONIST
14' x 16'-7"
LOBBY
8' x 14'
WOMEN
MEN
COVERED PORCH
12' X 37'-5"